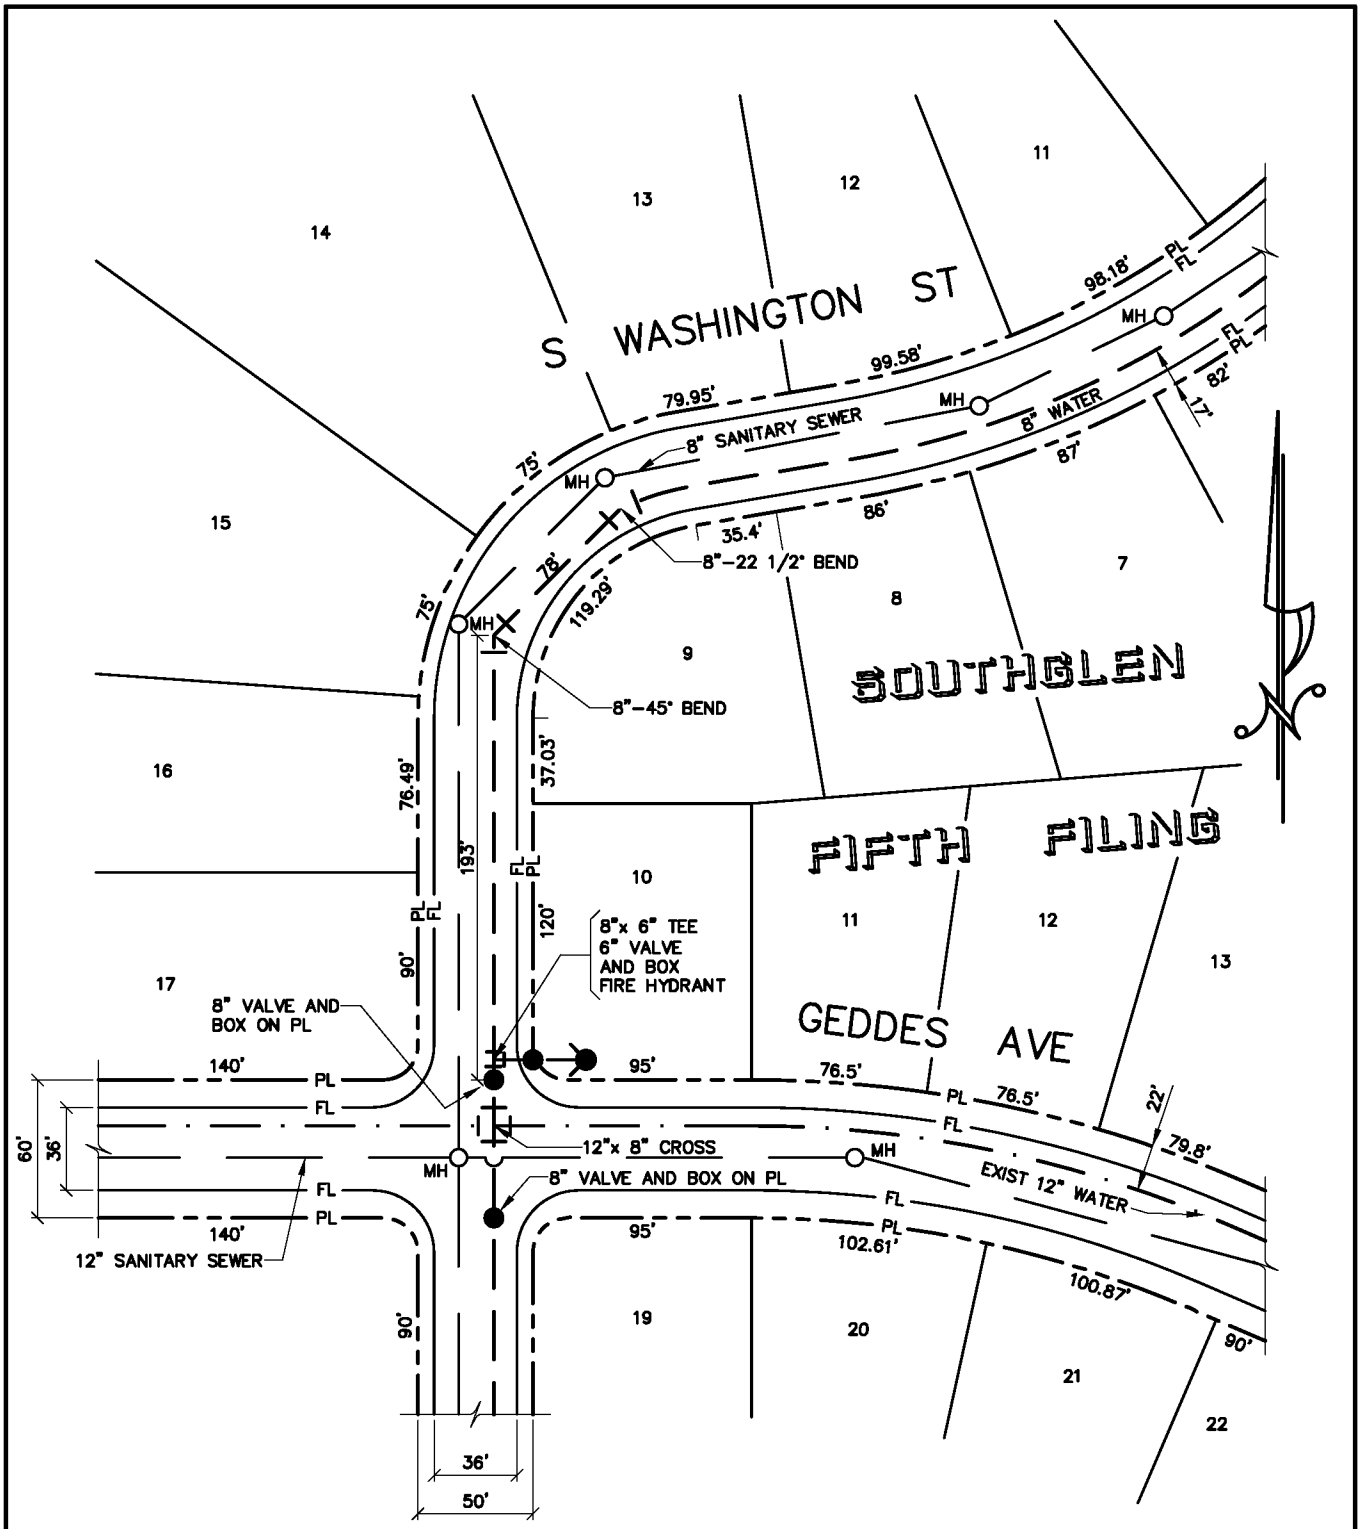

TYPICAL PLAN FOR CURVED STREETS

DENVER WATER
1600 West 12th Avenue • Denver, Colorado 80204
Phone(303)628-6000 • Telecopier No.(303)628-6851

WATER DISTRIBUTION SYSTEM
TYPICAL PLAN FOR CURVED STREETS

Scale: NONE	Date: JUNE 1995	
Drawn: C.B.B.	Tr:	Ck:
Approved:	Dr. 127	No. 35

REVISED 2004

SHEET 5