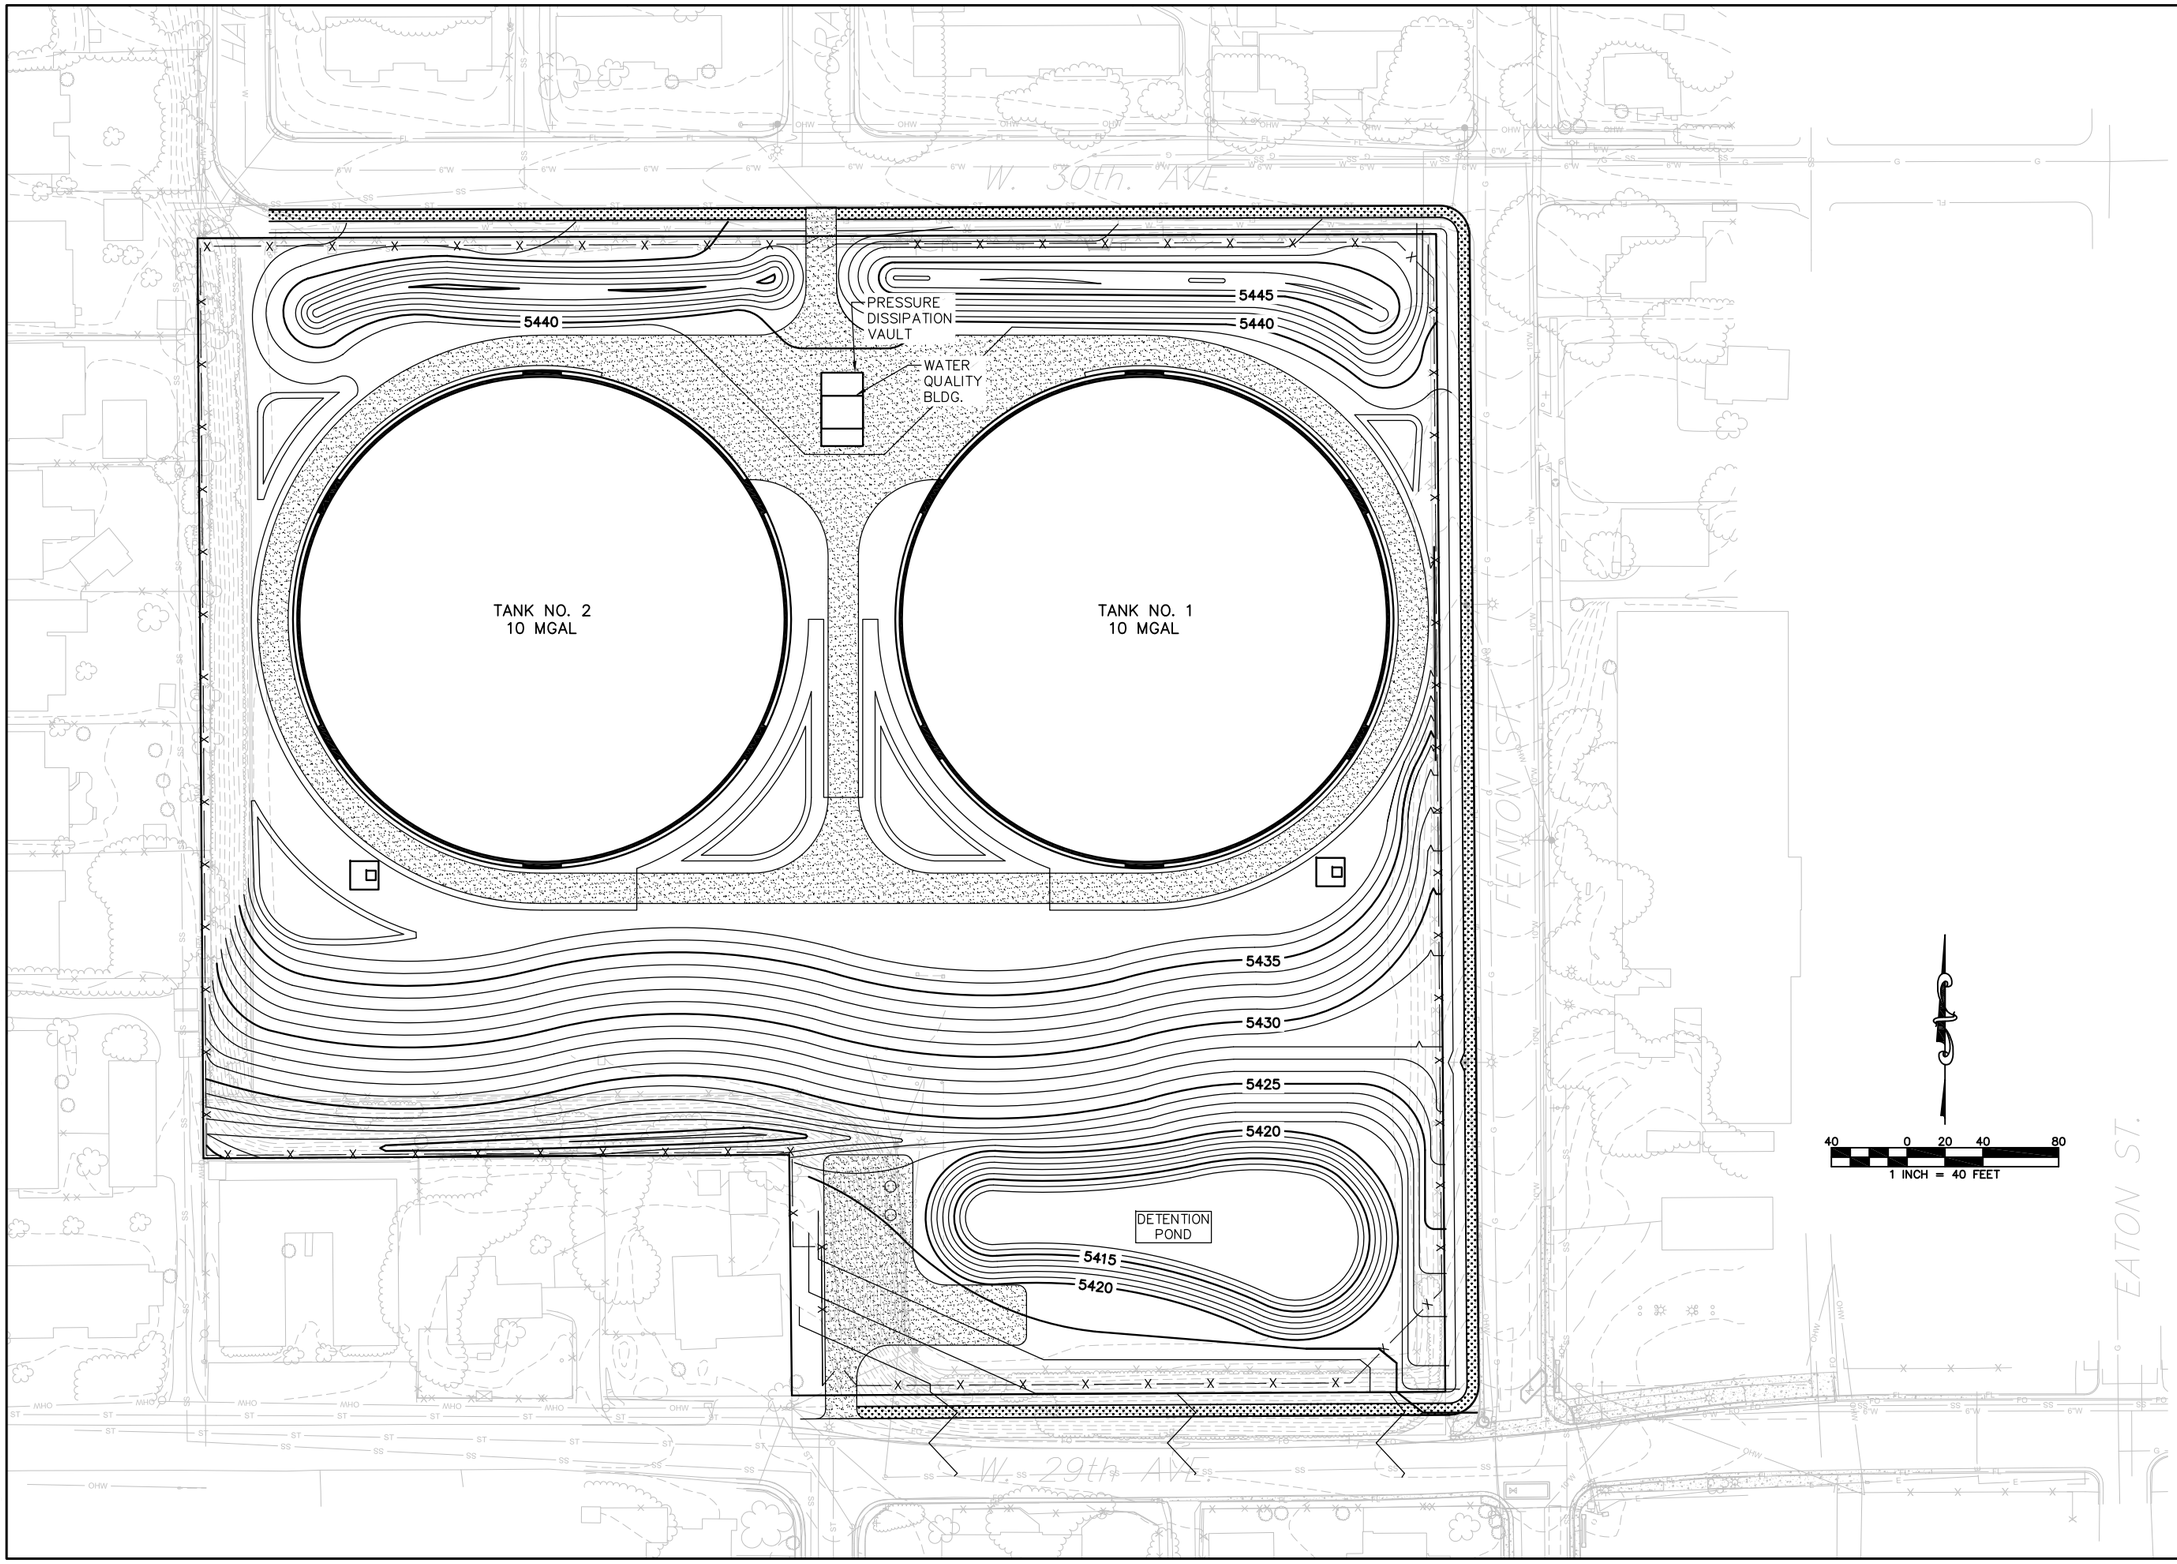

DENVER WATER
1600 West 12th Avenue
Denver, Colorado 80204
Phone (303)628-6000
Fax (303)628-6851
www.denverwater.org

CONSULTANT

SDG Incorporated
333 West Hampden Ave.
Suite 700
Englewood, CO 80110-2337
Phone (303) 781-7070
Fax (303) 781-4286
Consulting Structural Engineers

SDG Project No.: 10004.0 – P2

TST
TST INFRASTRUCTURE, LLC
Consulting Engineers

ASHLAND TREATED WATER TANK REPLACEMENTS

TANKS NO. 1 AND NO. 2

REFERENCE:
CAPITAL PROJECTS
CONSTRUCTION STANDARDS 2011
www.denverwater.org
/DoingBusinesswithUs/EngineeringOverview/CPCS

No	Date	Description
△		
△		
△		
△		
△		
△		
△		
△		
△		
△	11/10/11	*PRELIMINARY NOT FOR CONSTRUCTION*

REVISIONS

VERIFY SCALES
BAR IS ONE INCH ON ORIGINAL DRAWING
0 ▬ 1"
IF NOT ONE INCH ON THIS SHEET, ADJUST SCALES ACCORDINGLY

PT NO:	----
CAD DWG FILE:	----
DRAWN BY:	----
CHKD BY:	----/
APPD BY:	
DATE:	*November 10, 2011*
CONTRACT:	
FIELD BOOK NO:	
AS BUILT DATE:	
AS BUILT BY:	

DRAWING TITLE

SITE PLAN

C–2

SHEET 9 OF 196 SHEETS

G:\Working Files\Document Files\SDG\030.002.02 – Ashland 30 Design\Drawings\Sheets\9 – Site Plan.dwg, C–2, 11/16/2011 8:16 AM