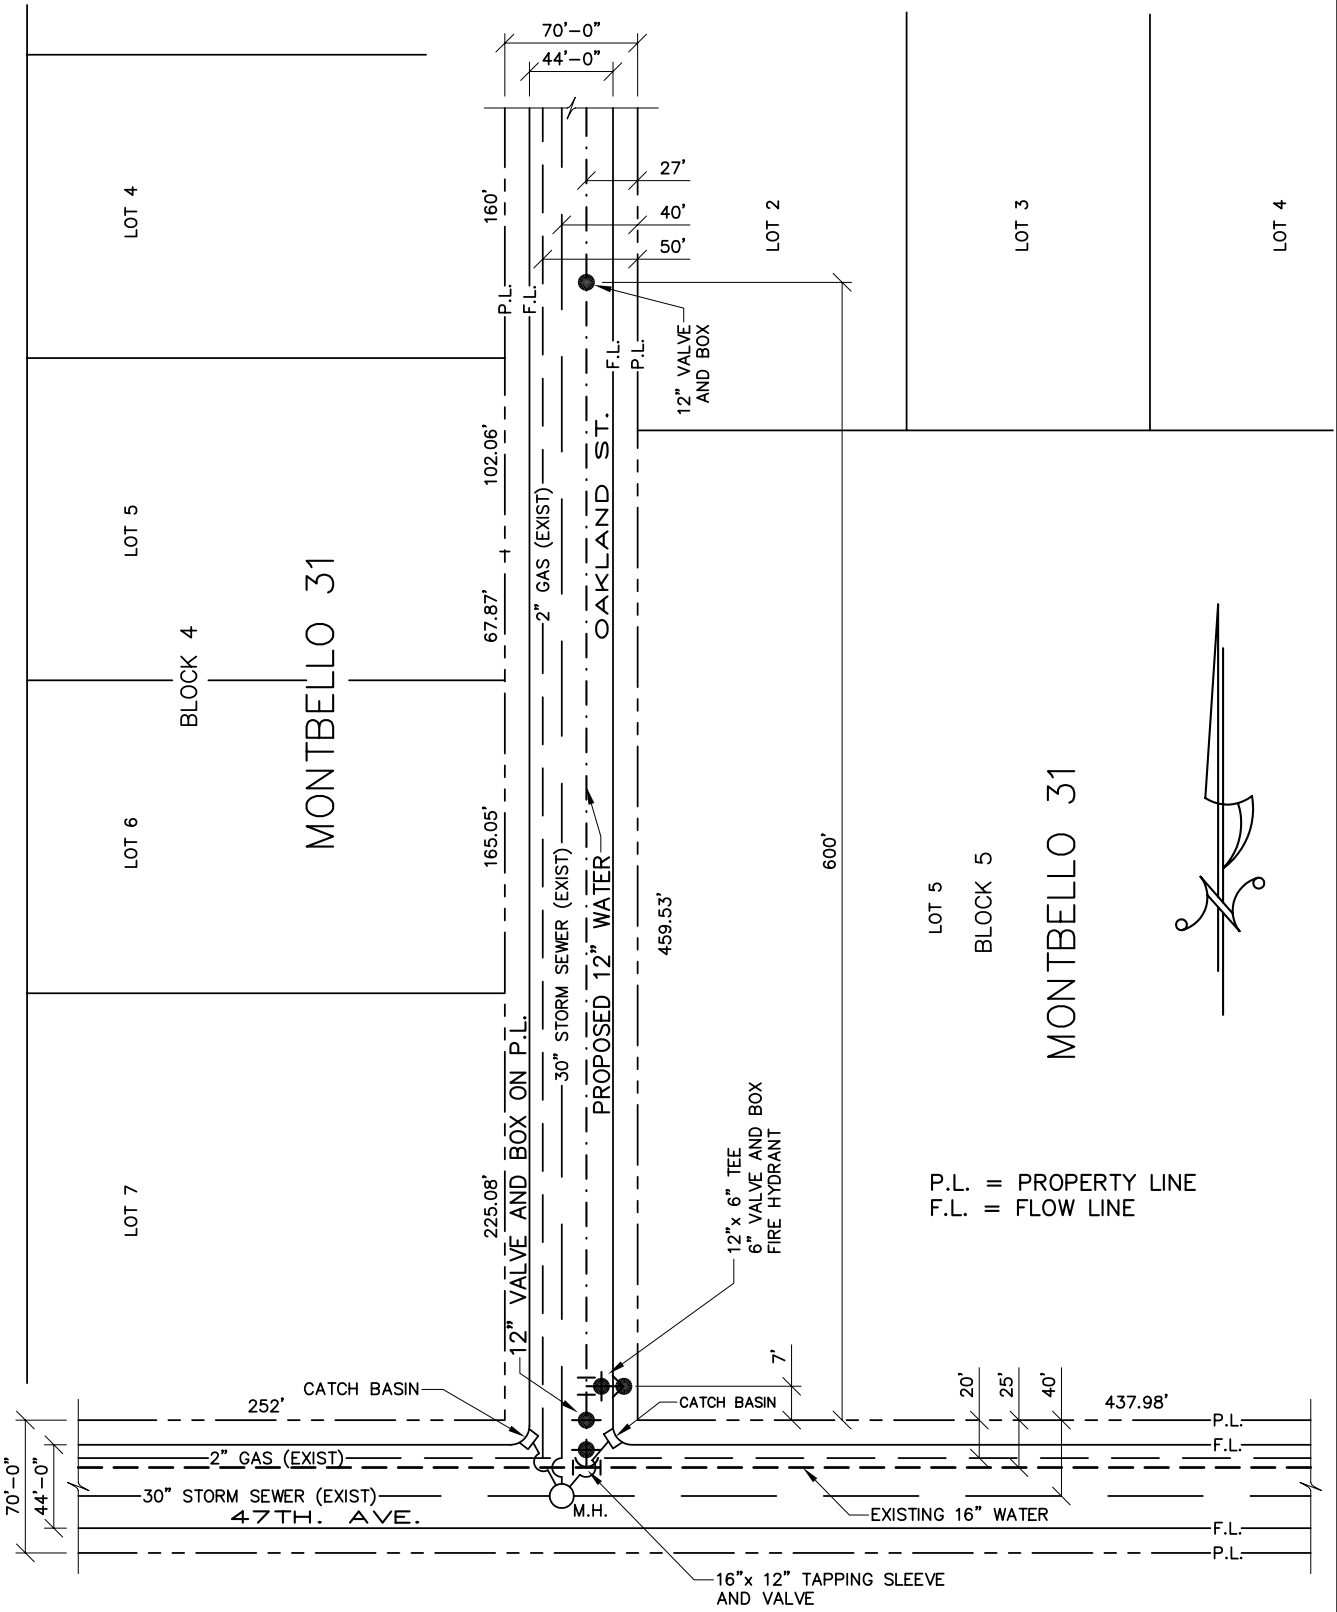

TYPICAL PLAN

NOTES:

1. SEE "TYPICAL STREET CROSS SECTION AND TYPICAL STREET CENTERLINE PROFILE" DRAWING, SHEET 2.
2. ALL FIRE HYDRANTS TO BE LOCATED AT POINTS OTHER THAN CORNER INTERSECTIONS SHALL BE INSTALLED AT A LOT LINE EXTENDED.

DENVER WATER
1600 West 12th Avenue • Denver, Colorado 80204
Phone(303)628-6000 • Telecopier No.(303)628-6851

WATER DISTRIBUTION SYSTEM TYPICAL PLAN

Scale: NONE	Date: JUNE 1995	
Drawn: C.B.B.	Tr:	Ck:
Approved:	Dr. 127	No. 35

REVISED 5-2002