(SPECIMEN_D)

OVERHEAD CROSSING
DRAWING NOT TO SCALE

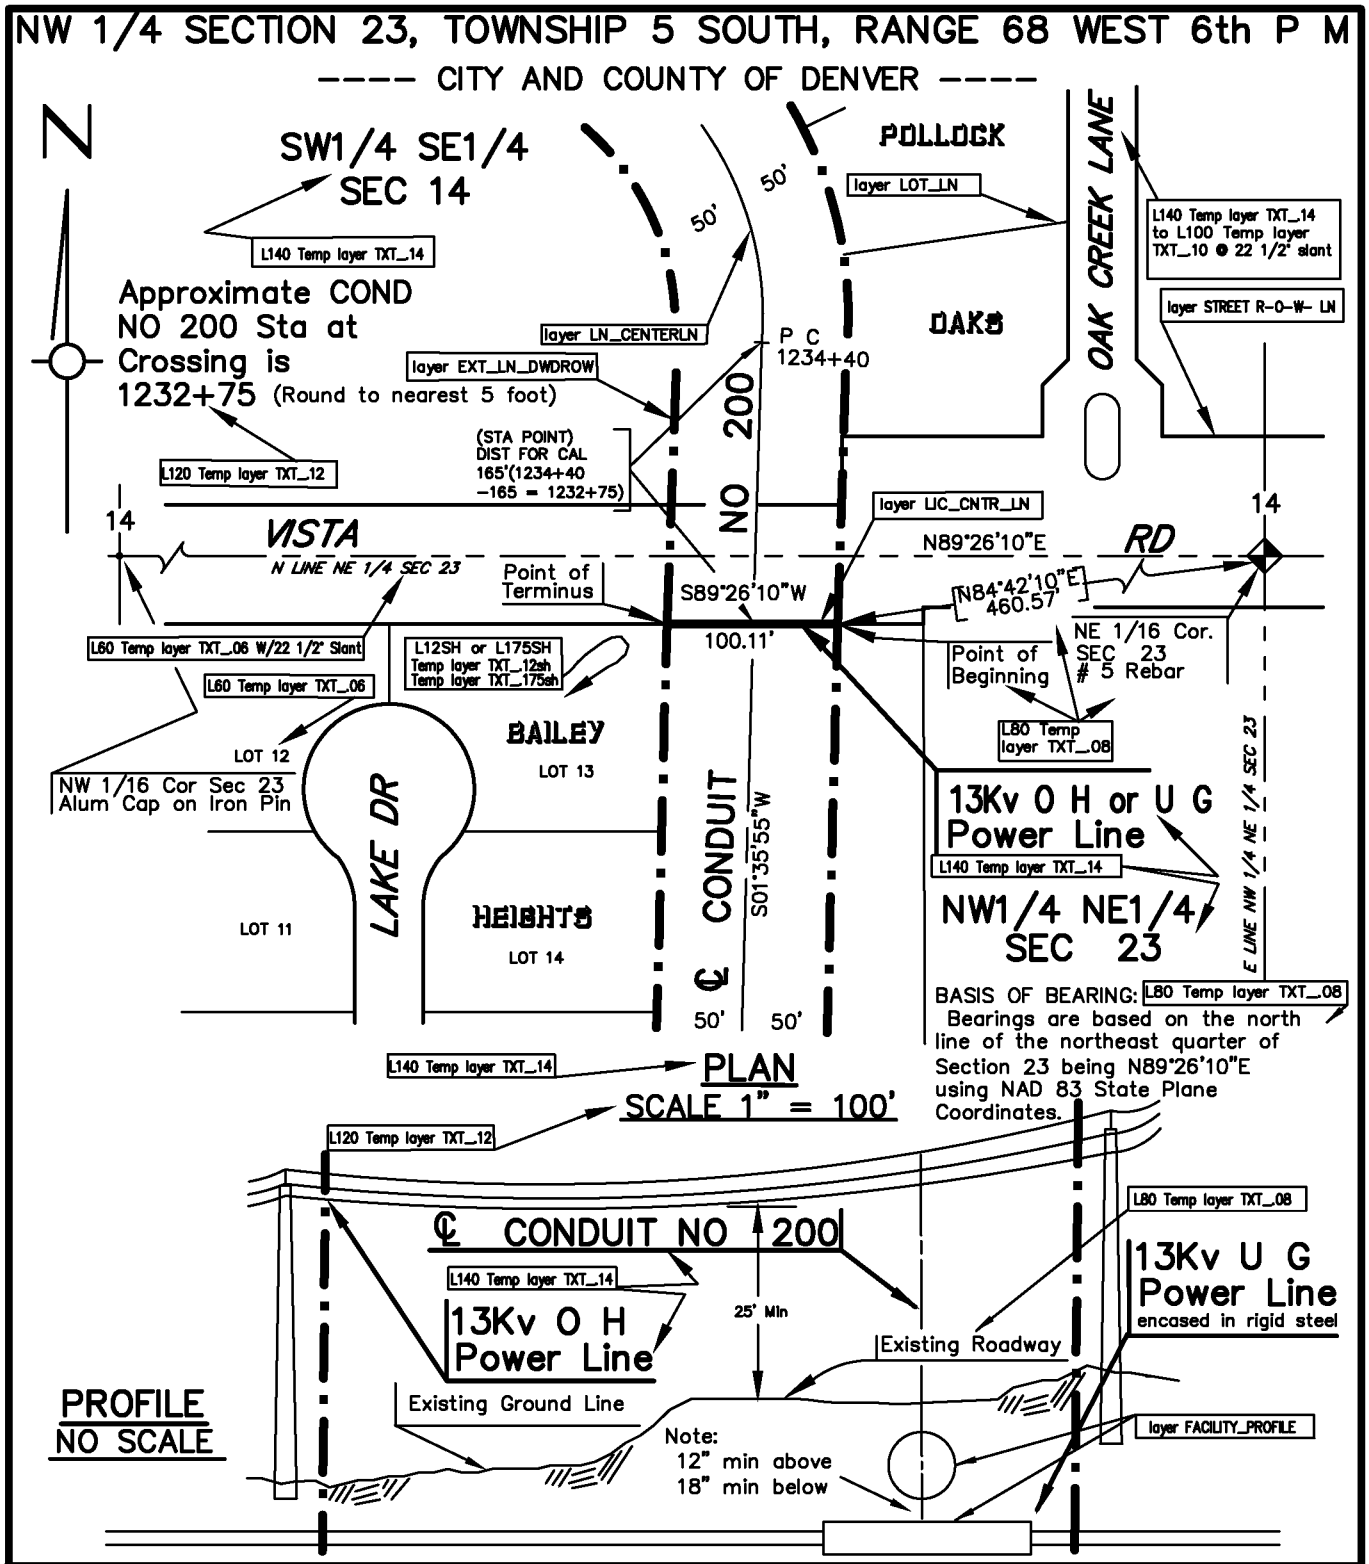

LEGEND		
BOUNDARY D.W.D. EASEMENT	DOCUMENT DATED	DENVER WATER
LICENSE GRANTED	SEC'Y FILE DOC.	LEAVE THIS SPACE BLANK
	RIMS ITEM NO.	
	CARD NO.	
	DRN. ZYX PM. S.	
	APPD	DATE: SEPTEMBER 1, 2004
	SHEET 5 OF 8 SHEETS	SCALE: 1" = 100' CAD

D.W.D. PROPERTY MANAGMENT STANDARDS. 10222004