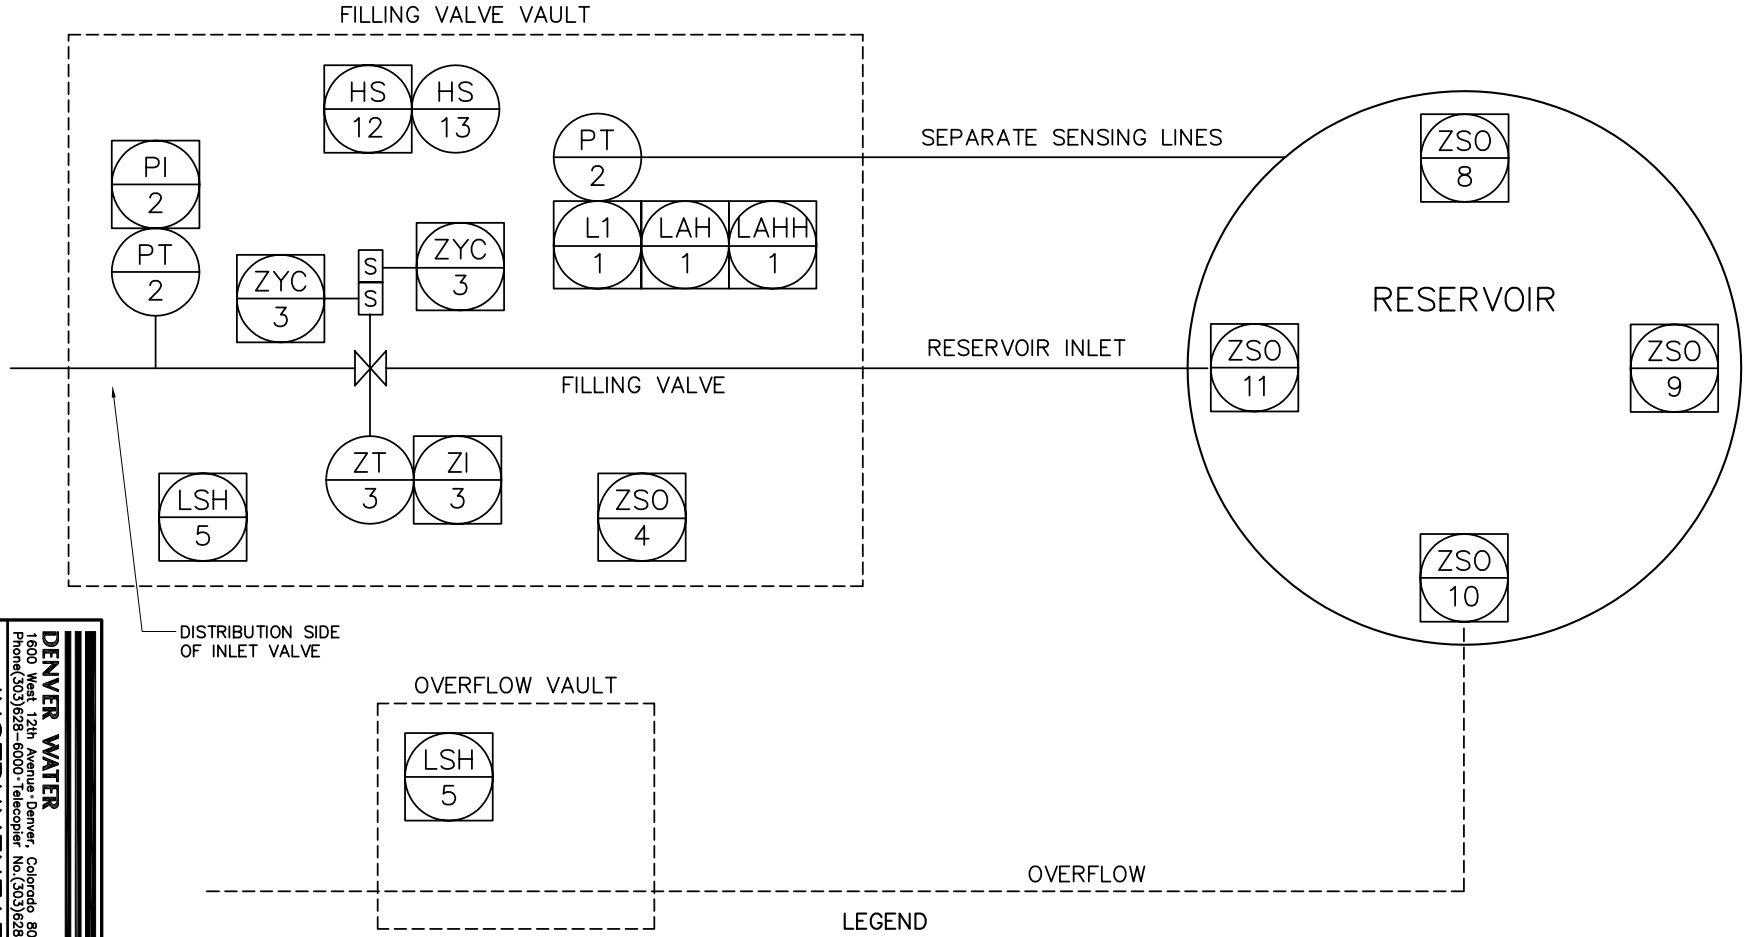

LEGEND

PT–1	RESERVOIR PRESSURE TRANSMITTER
LI–1	RESERVOIR LEVEL TRANSMITTER
LAH–1	RESERVOIR LEVEL–HIGH LEVEL ALARM
LAHH–1	RESERVOIR LEVEL–HIGH HIGH LEVEL ALARM
PT–2	FILLING VALVE WATER PRESSURE TRANSMITTER
PI–2	FILLING VALVE WATER PRESSURE INDICATOR
ZT–3	FILLING VALVE VAULT POSITION TRANSMITTER
ZI–3	FILLING VALVE VAULT POSITION INDICATOR
ZYC–3	CLOSED VALVE SOLENOID
ZYO–3	OPEN VALVE SOLENOID
ZSO–4	ZSO–4 FILLING VALVE VAULT HATCH OPEN ALARM
LSH–5	FILLING VALVE VAULT WATER ON FLOOR ALARM
LSH–6	OVERFLOW HIGH LEVEL ALARM
ZSO–8	RESERVOIR HATCH OPEN ALARM
ZSO–9	RESERVOIR HATCH OPEN ALARM
ZSO–10	RESERVOIR HATCH OPEN ALARM
ZSO–11	RESERVOIR HATCH OPEN ALARM
HS–12	LOCAL/REMOTE SELECTOR SWITCH
HS–13	OPEN/CLOSE SELECTOR SWITCH

DENVER WATER
1600 West 12th Avenue • Denver, Colorado 80254
Phone(303)628–6000 • Telecopier No.(303)628–6851

INSTRUMENTATION AND CONTROL P AND ID TYPICAL

Scale: NONE
Date: AUGUST 1995
Drawn: C.B.B.
Tr:
Ck:
Approved:
Dr. 127 No. 35